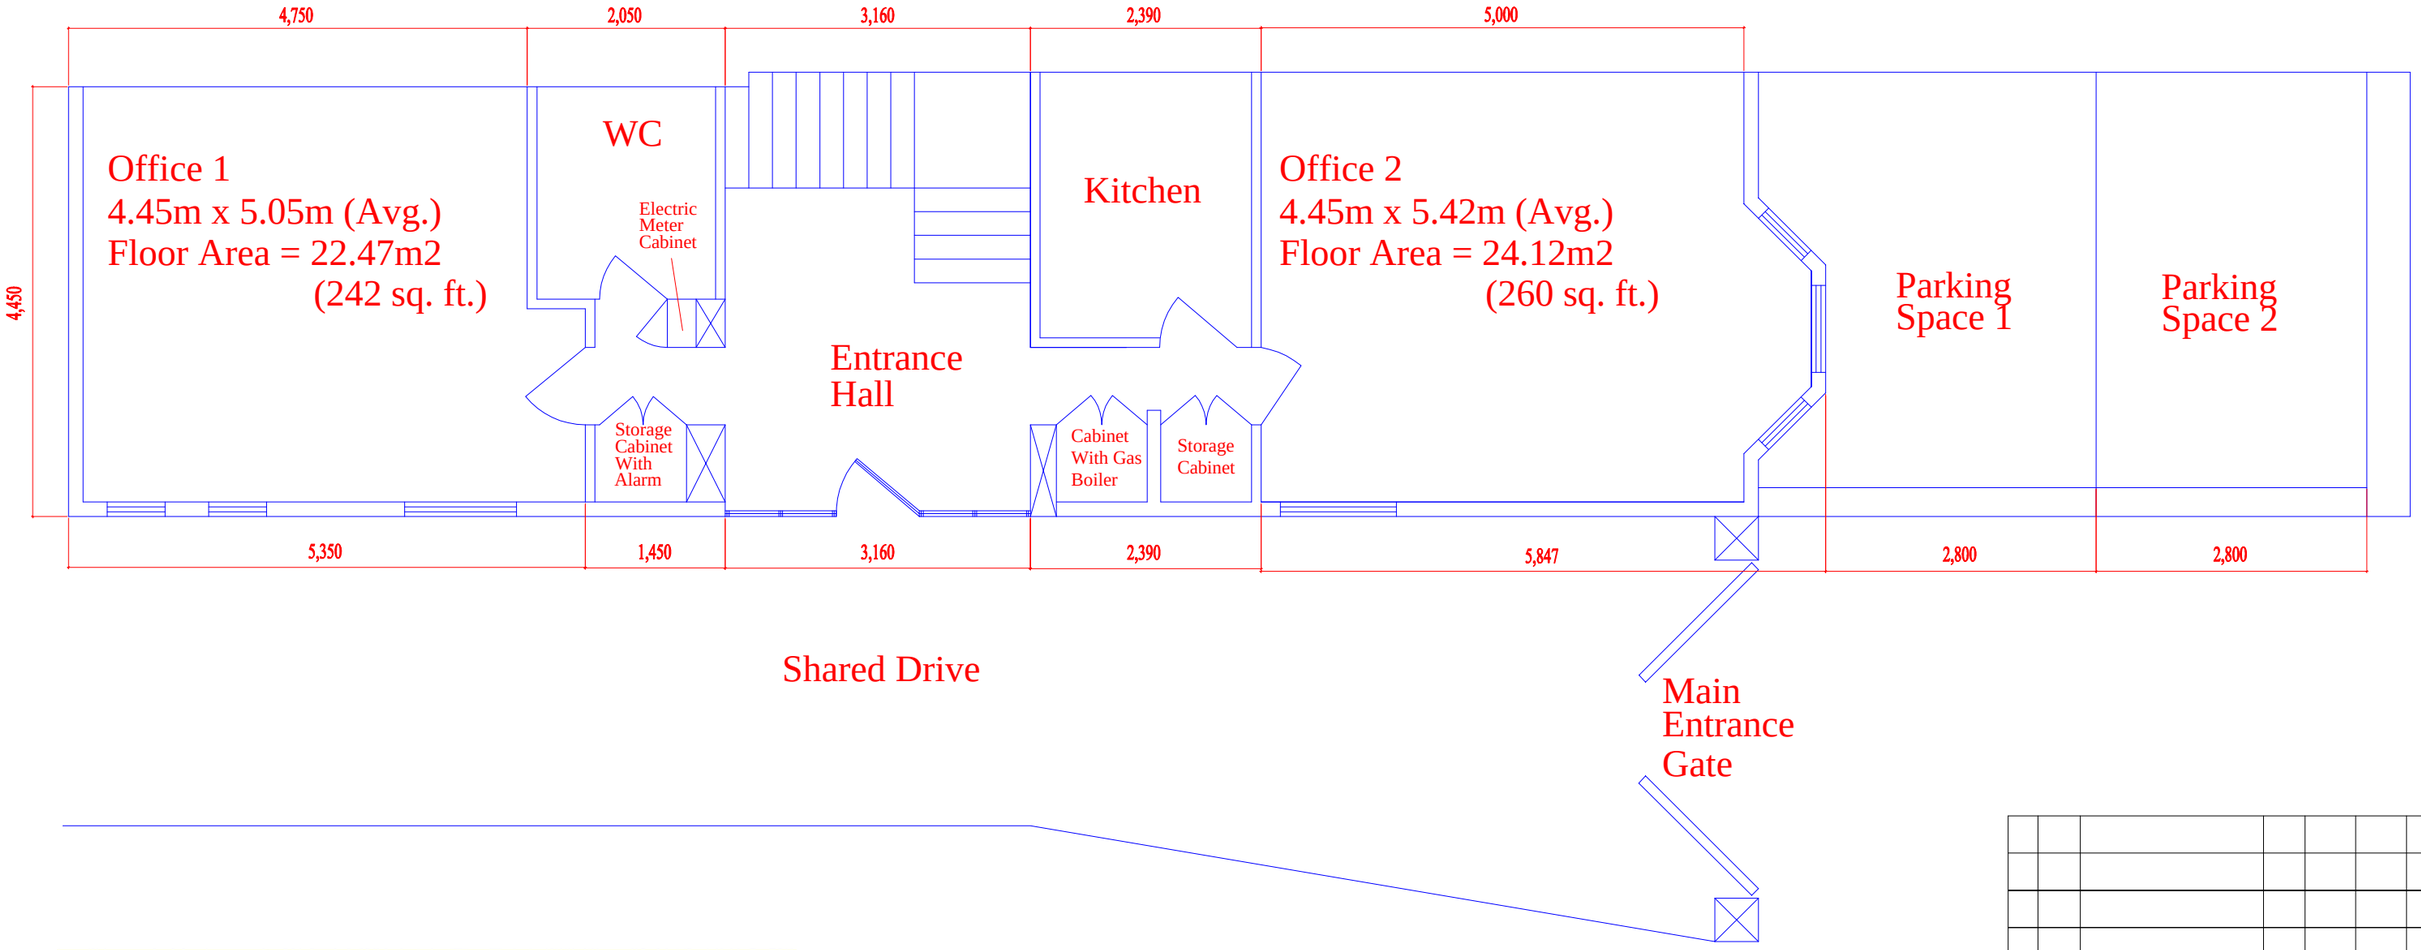

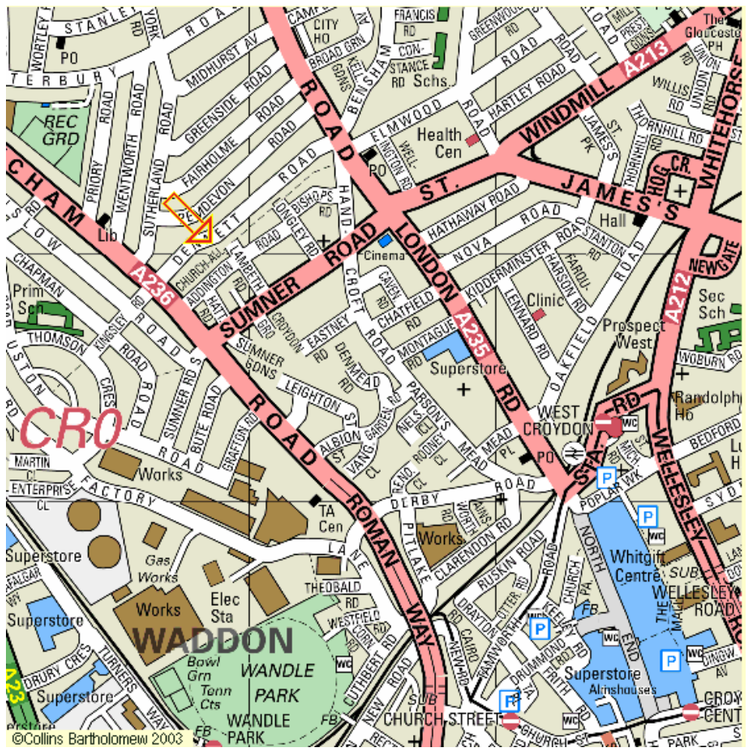

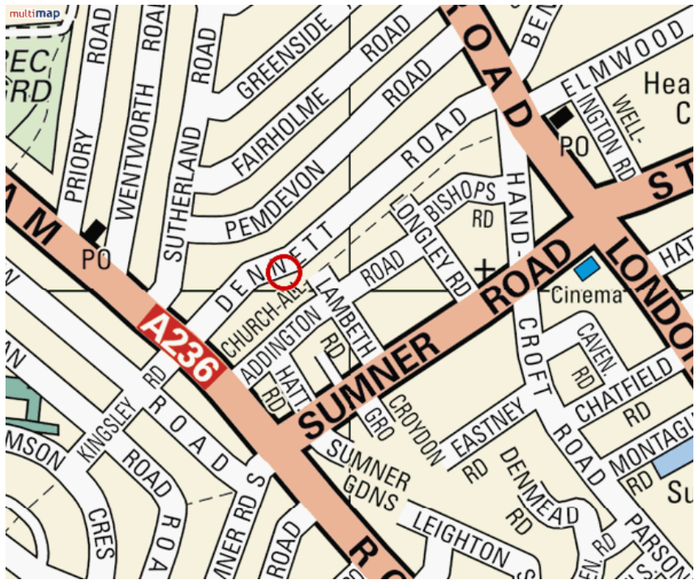

Rev.	Date.	Description of Revision or Amendment.	Made by.	Checked by.	Design App.	Client App.
A	07:08:06	First Issue.	MM			

EDS Consultancy Ltd.

1 Churchill Mews
137 Dennett Road
Croydon, CR0 3JH, England.

TEL: +44 (0)20 8665 9293
FAX: +44(0)20 8684 4084

www.eds-consultancy.com

EDS CONSULTANCY
ELEVATED DESIGN SOLUTIONS

Client

This drawing is copyright of EDS Consultancy Limited for the sole use by the client.

Copying and reproduction of the drawing, as whole or in parts, for the use by a third party must be on written consent of EDS Consultancy Limited.

Contractor

1 Churchill Mews, 137 Dennett Road
Croydon, Surrey CR0 3JH
Ground Floor Plan

Drawing No.	Issue	Date	Drawn by	Scale
EDS-101	A	07:08:06	MM	NTS